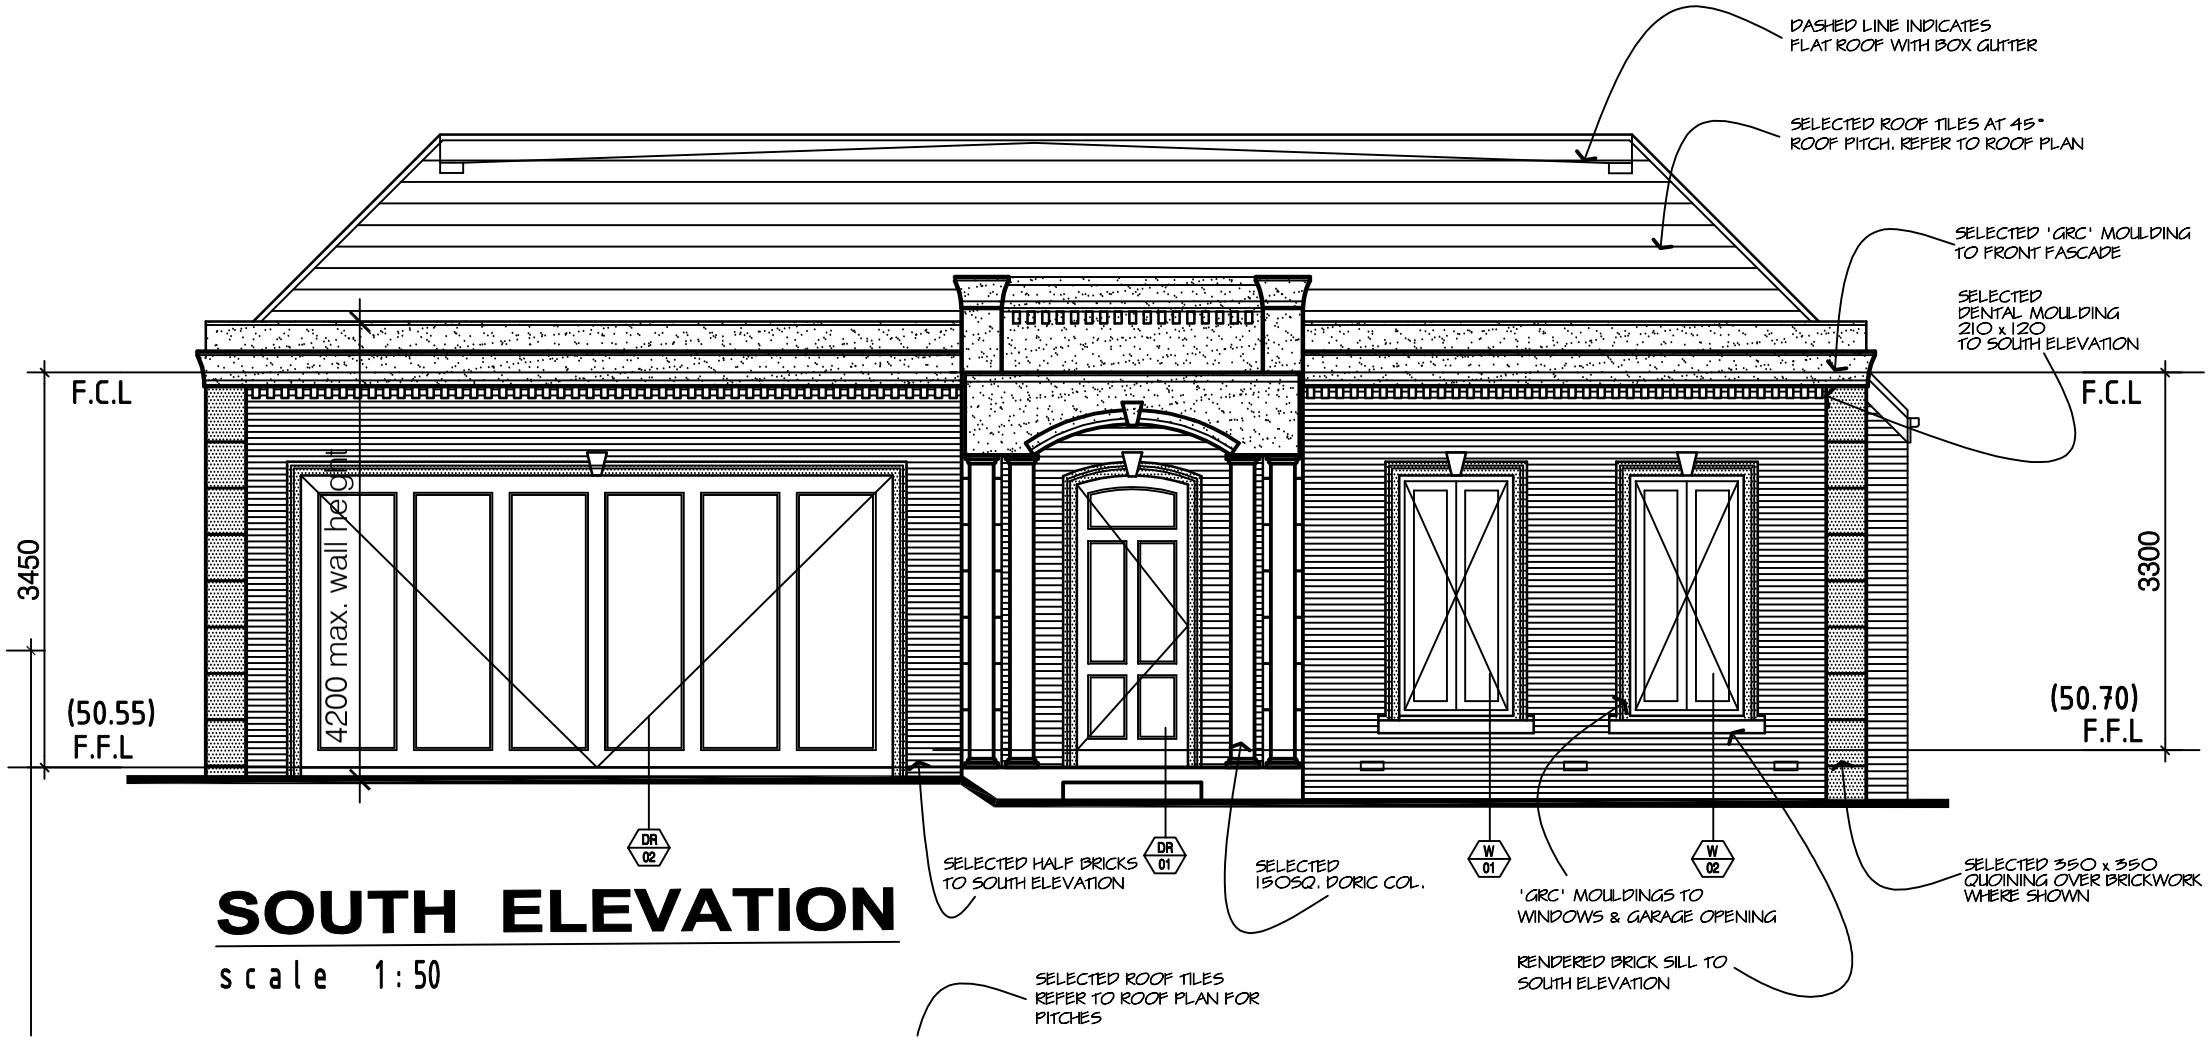


# SOUTH ELEVATION

scale 1:50