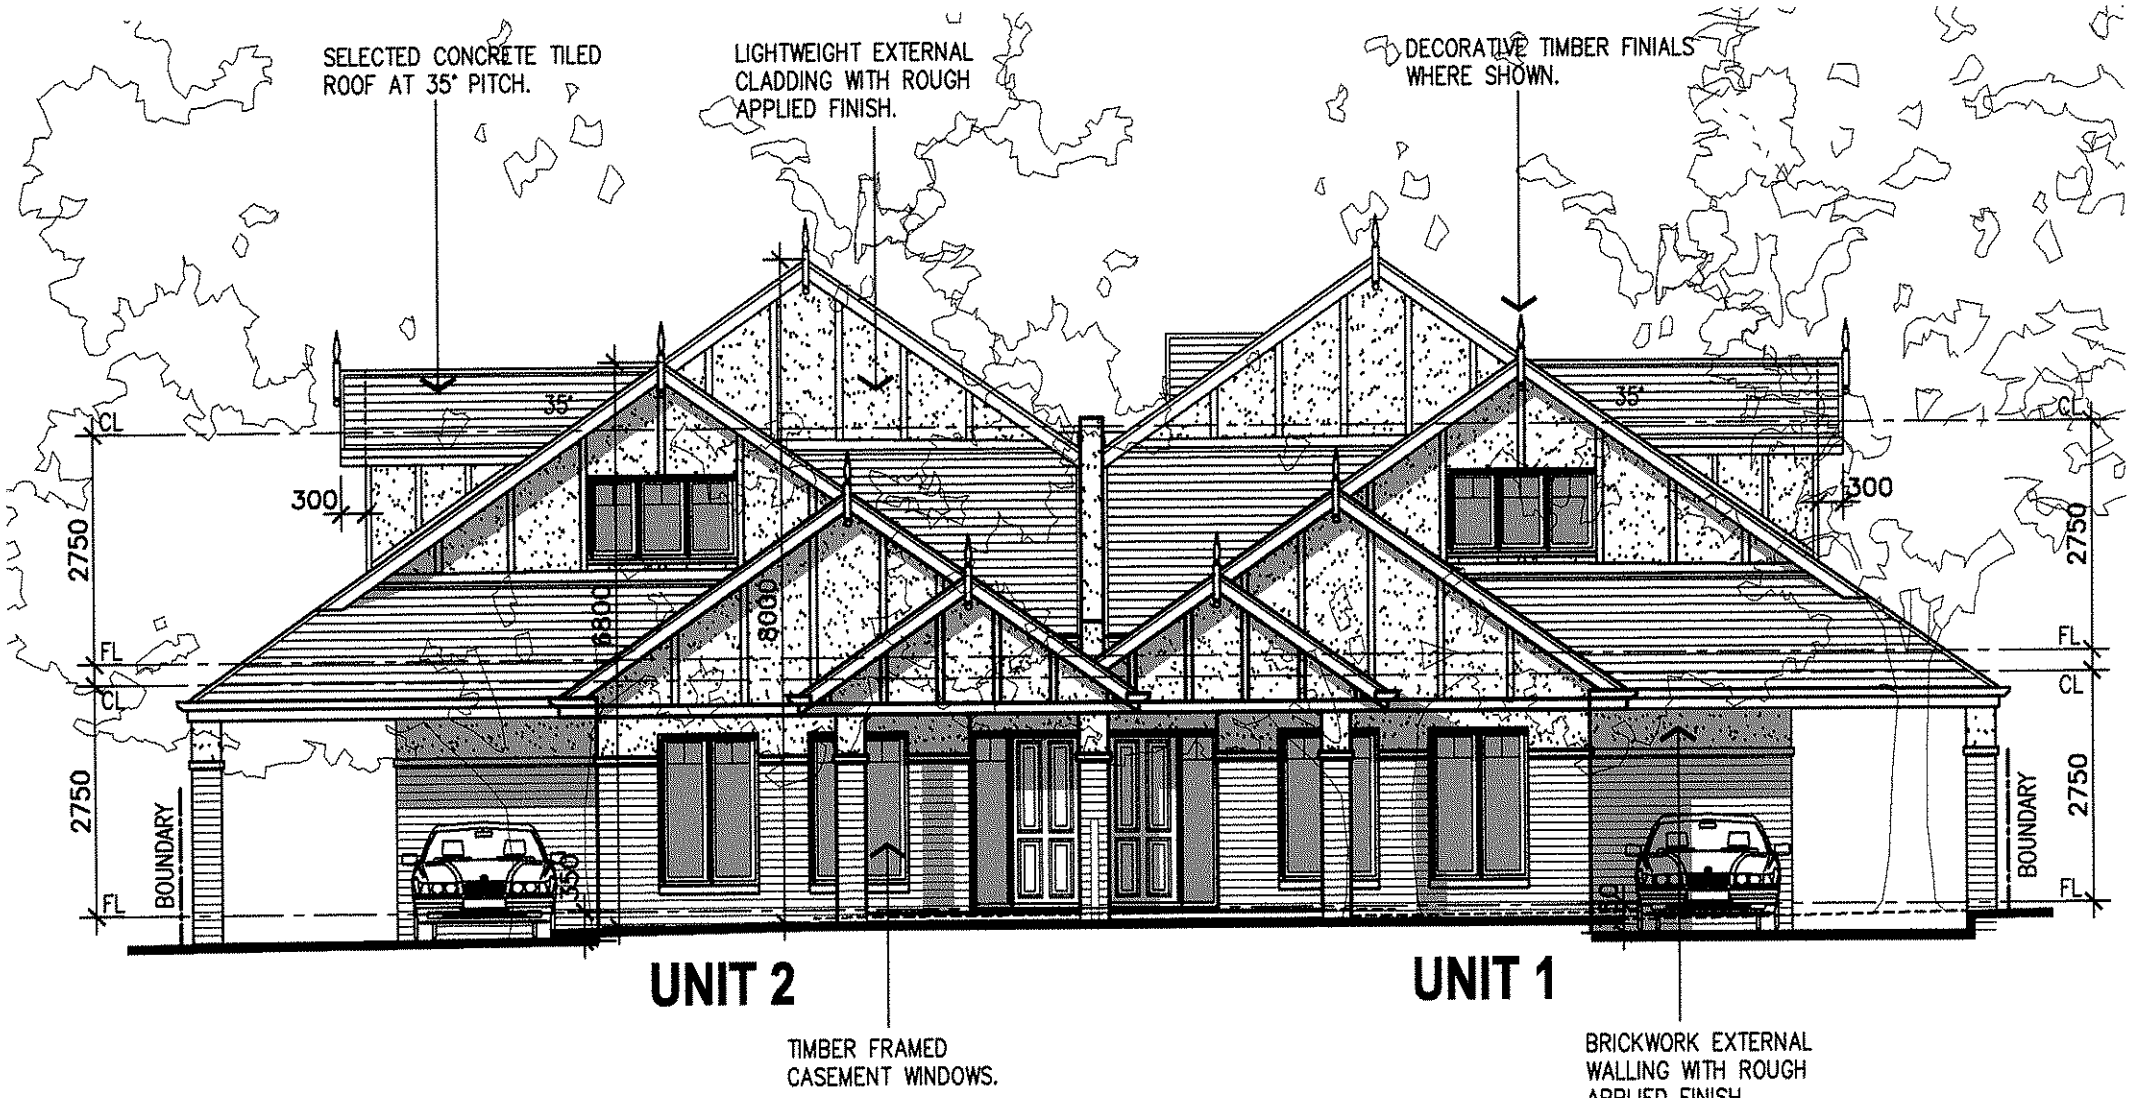

WEST ELEVATION - VIEW STREET.

SCALE 1:100