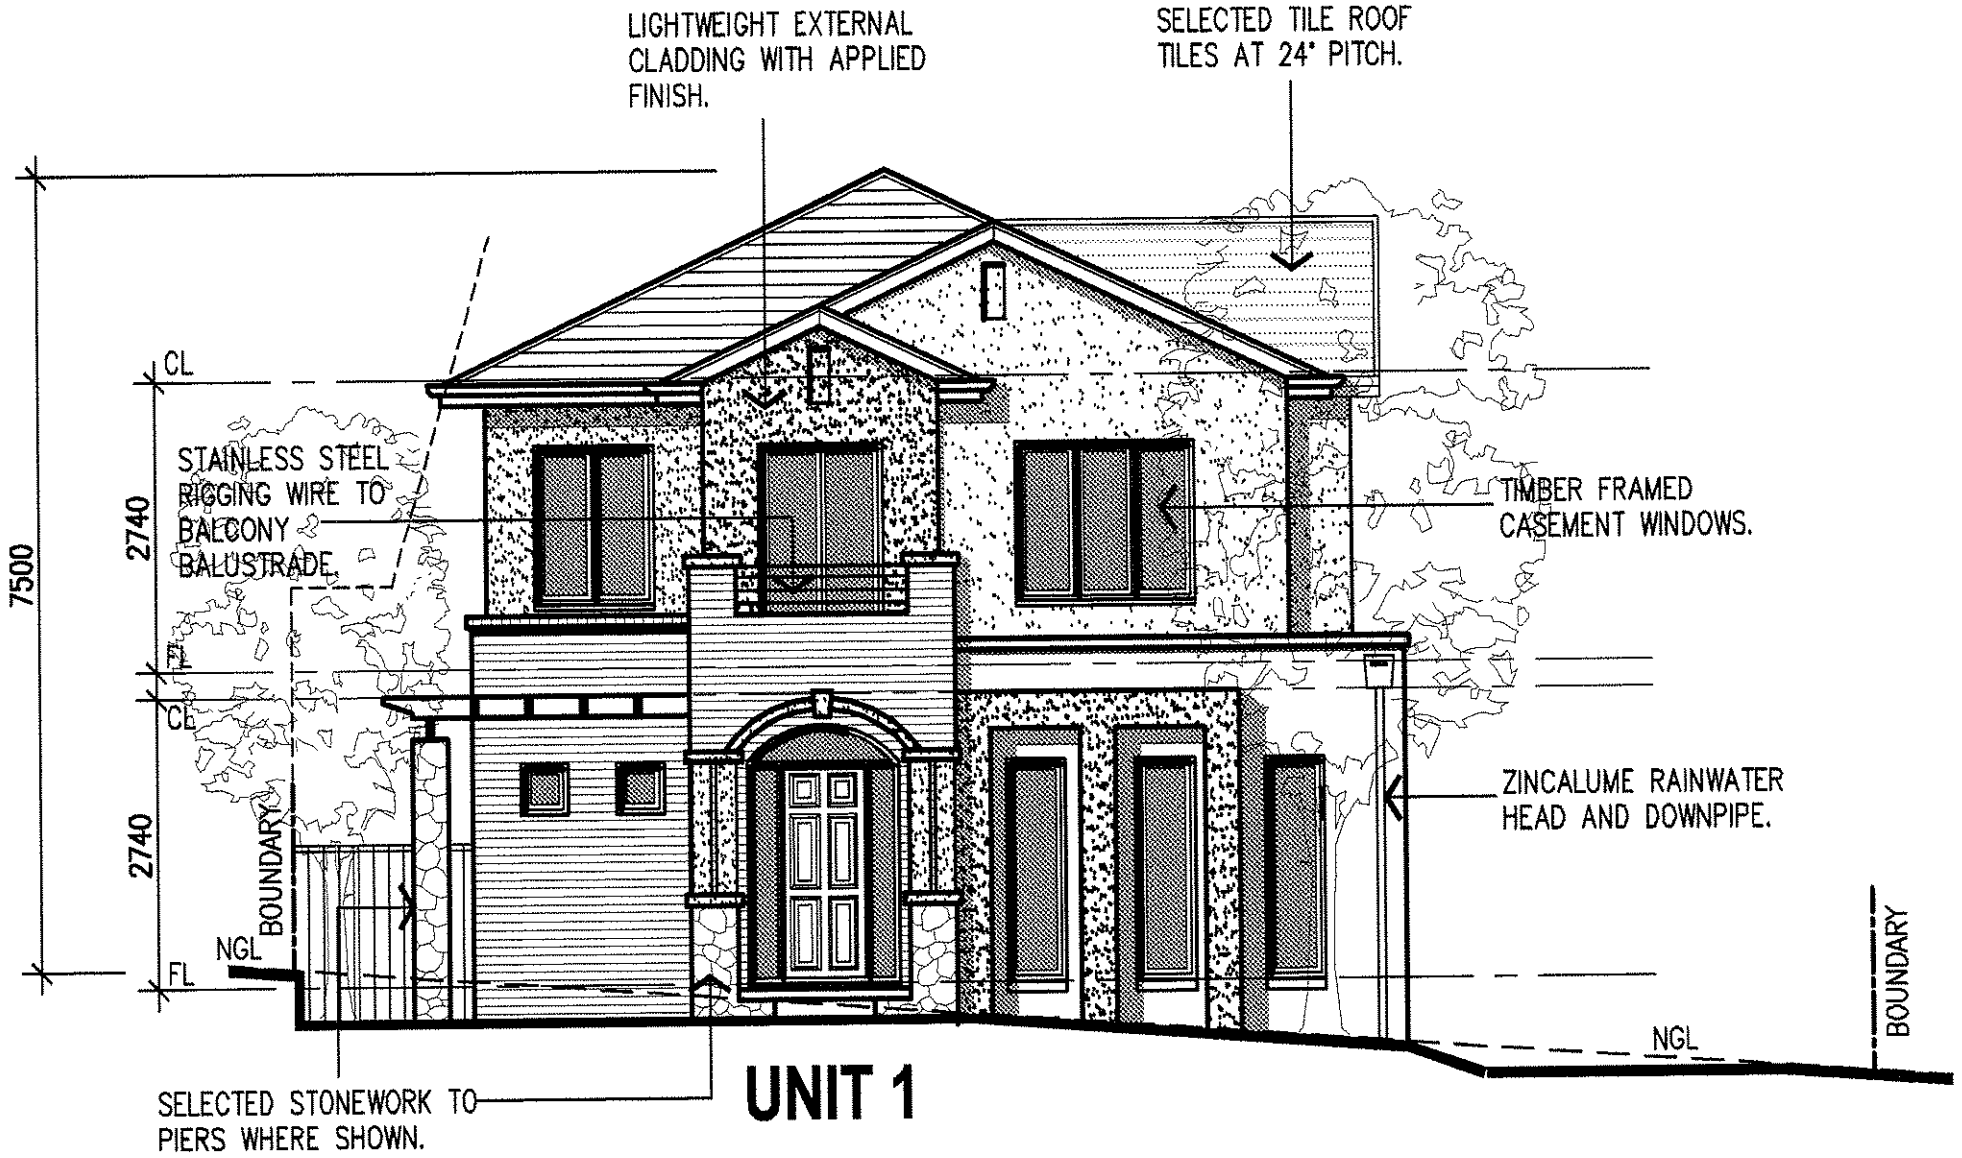

SOUTH ELEVATION - TYRONE STREET

SCALE 1:100