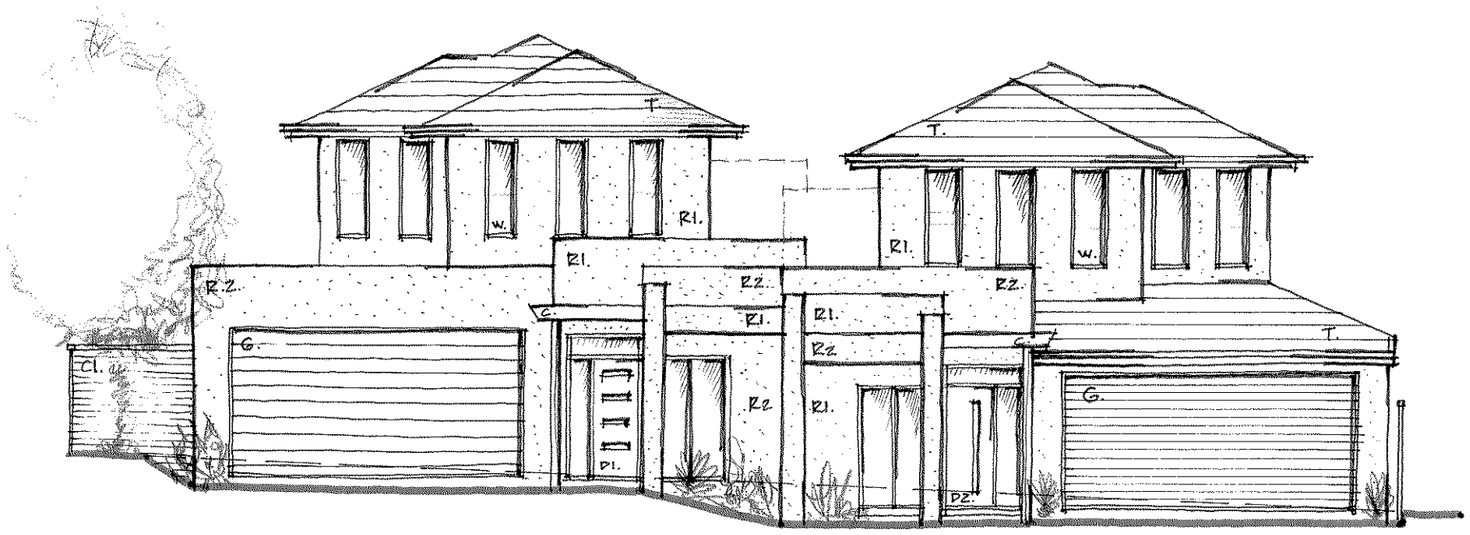

15 CHAMPION STREET FACADE

1 : 100

COLOUR & MATERIAL SCHEDULE

T. = SLATE PROFILE ROOF TILES AT 25° PITCH.
COLOUR - CHARCOAL GREY

R1. = ACRYLIC RENDER SMOOTH FINISH. (70 MM POLYSTYRENE).
COLOUR 1. -

R2 = ACRYLIC RENDER SMOOTH FINISH. (70MM POLYSTYRENE).
COLOUR 2. -

W. = ALUMINIUM FRAMED WINDOWS (SHUGG FRAMELESS SASH)
COLOUR - DARK GREY POWDER COAT

G. = GARAGE DOOR (PANEL LIFT) COLOURBOND
COLOUR - CEDAR LOOKALIKE

F. = FASCIA (TIMBER) & GUTTERS
COLOUR - DARK GREY.

D1 = DOOR 1.
COLOUR - CEDAR

D2 = ENTRY DOOR 2.
COLOUR - CEDAR.

Sk'c'
13/4/08
3 of 3.